
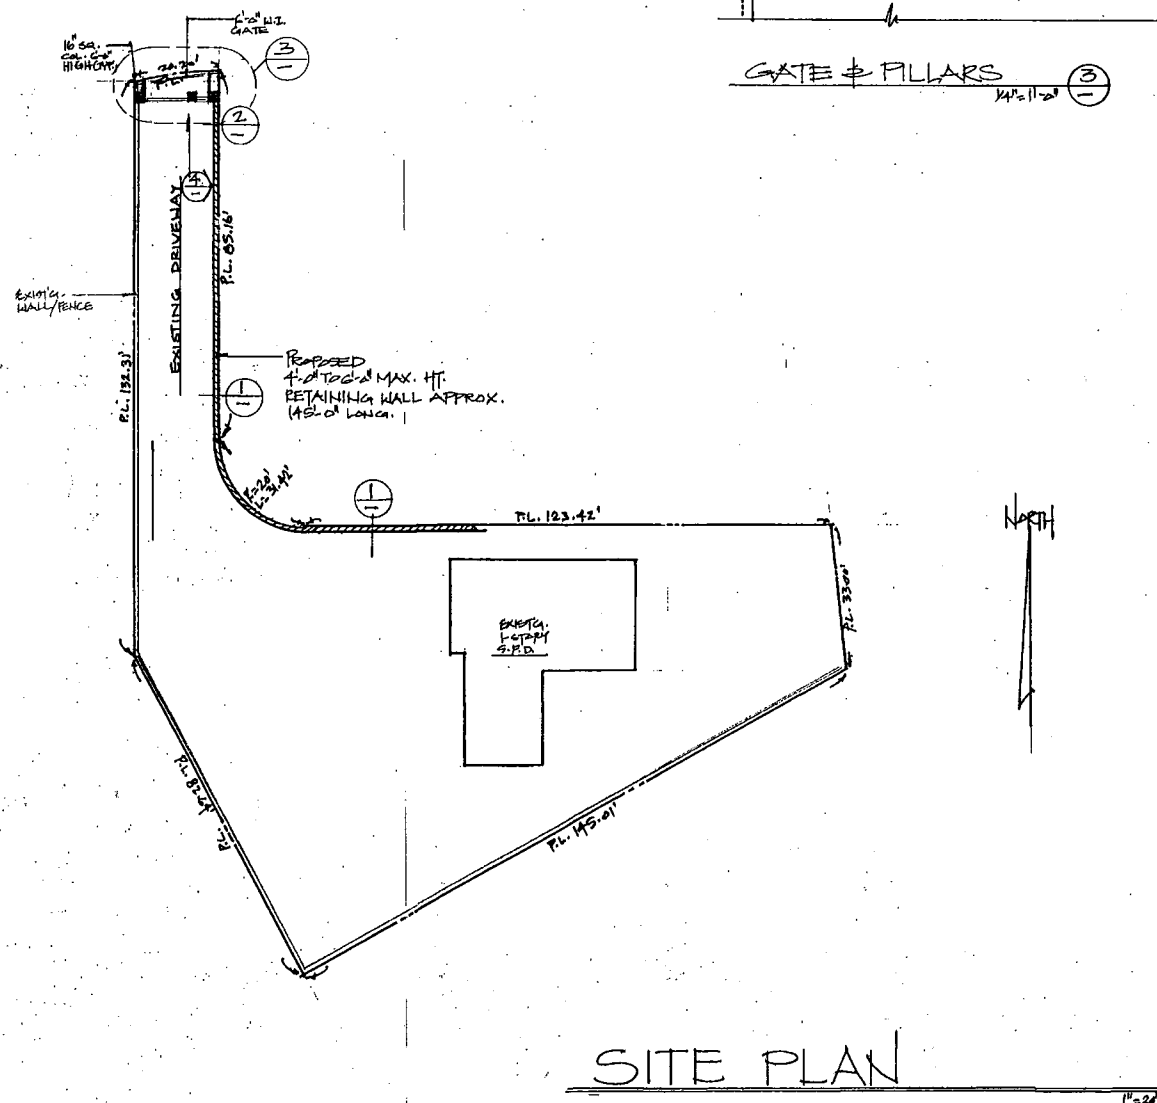


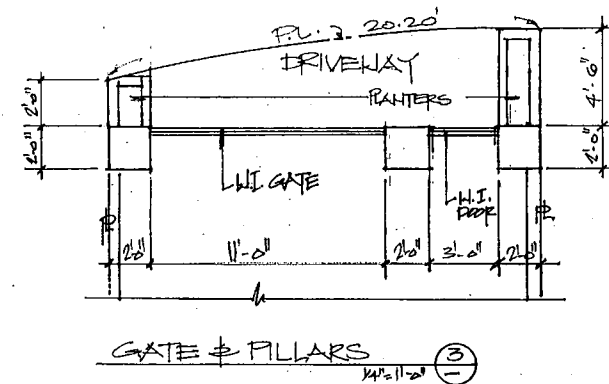

REPLACE EXISTING 4'-0" TO 6'-0" HIGH RETAINING WALLS WITH NEW 4'-0" TO 6'-0" HIGH RETAINING, APPROXIMATELY 140' LONG.

REPLACE EXISTING 6'-0" W.I. GATE WITH A NEW 6'-0" W.I. GATE.

THESE DRAWINGS ARE THE PROPERTY OF KANIAN DESIGN. THE DESIGN AND TECHNICAL INFORMATION ARE PROPRIETARY AND CANNOT BE COPIED OR USED FOR ANOTHER PROJECT WITHOUT THE WRITTEN CONSENT OF KANIAN DESIGN. THE OWNER AGREES TO HOLD KANIAN DESIGN UNLiable AGAINST DAMAGES ARISING FROM THE UNAUTHORIZED USE OF SAID PLAN.

REVISIONS		
NO.	DATE	REMARKS
1		
2		
3		
4		

OWNER:
MR. LINDA PEÑA
3126 MESA VERDE DR.
BURBANK, CA. 91504
818.618.5328

3126 MESA VERDE DRIVE
PURBANK, CA. 91304
LOT: # 9
TRACT: # 30422

SHEET TITLE:
SITE PLAN
RETAINING WALL DET.

SCALE: AS NOTED
DATE:
JOB NO:
DESIGN BY:
DRAWN BY:
SHEET NO:

A-1 OF

