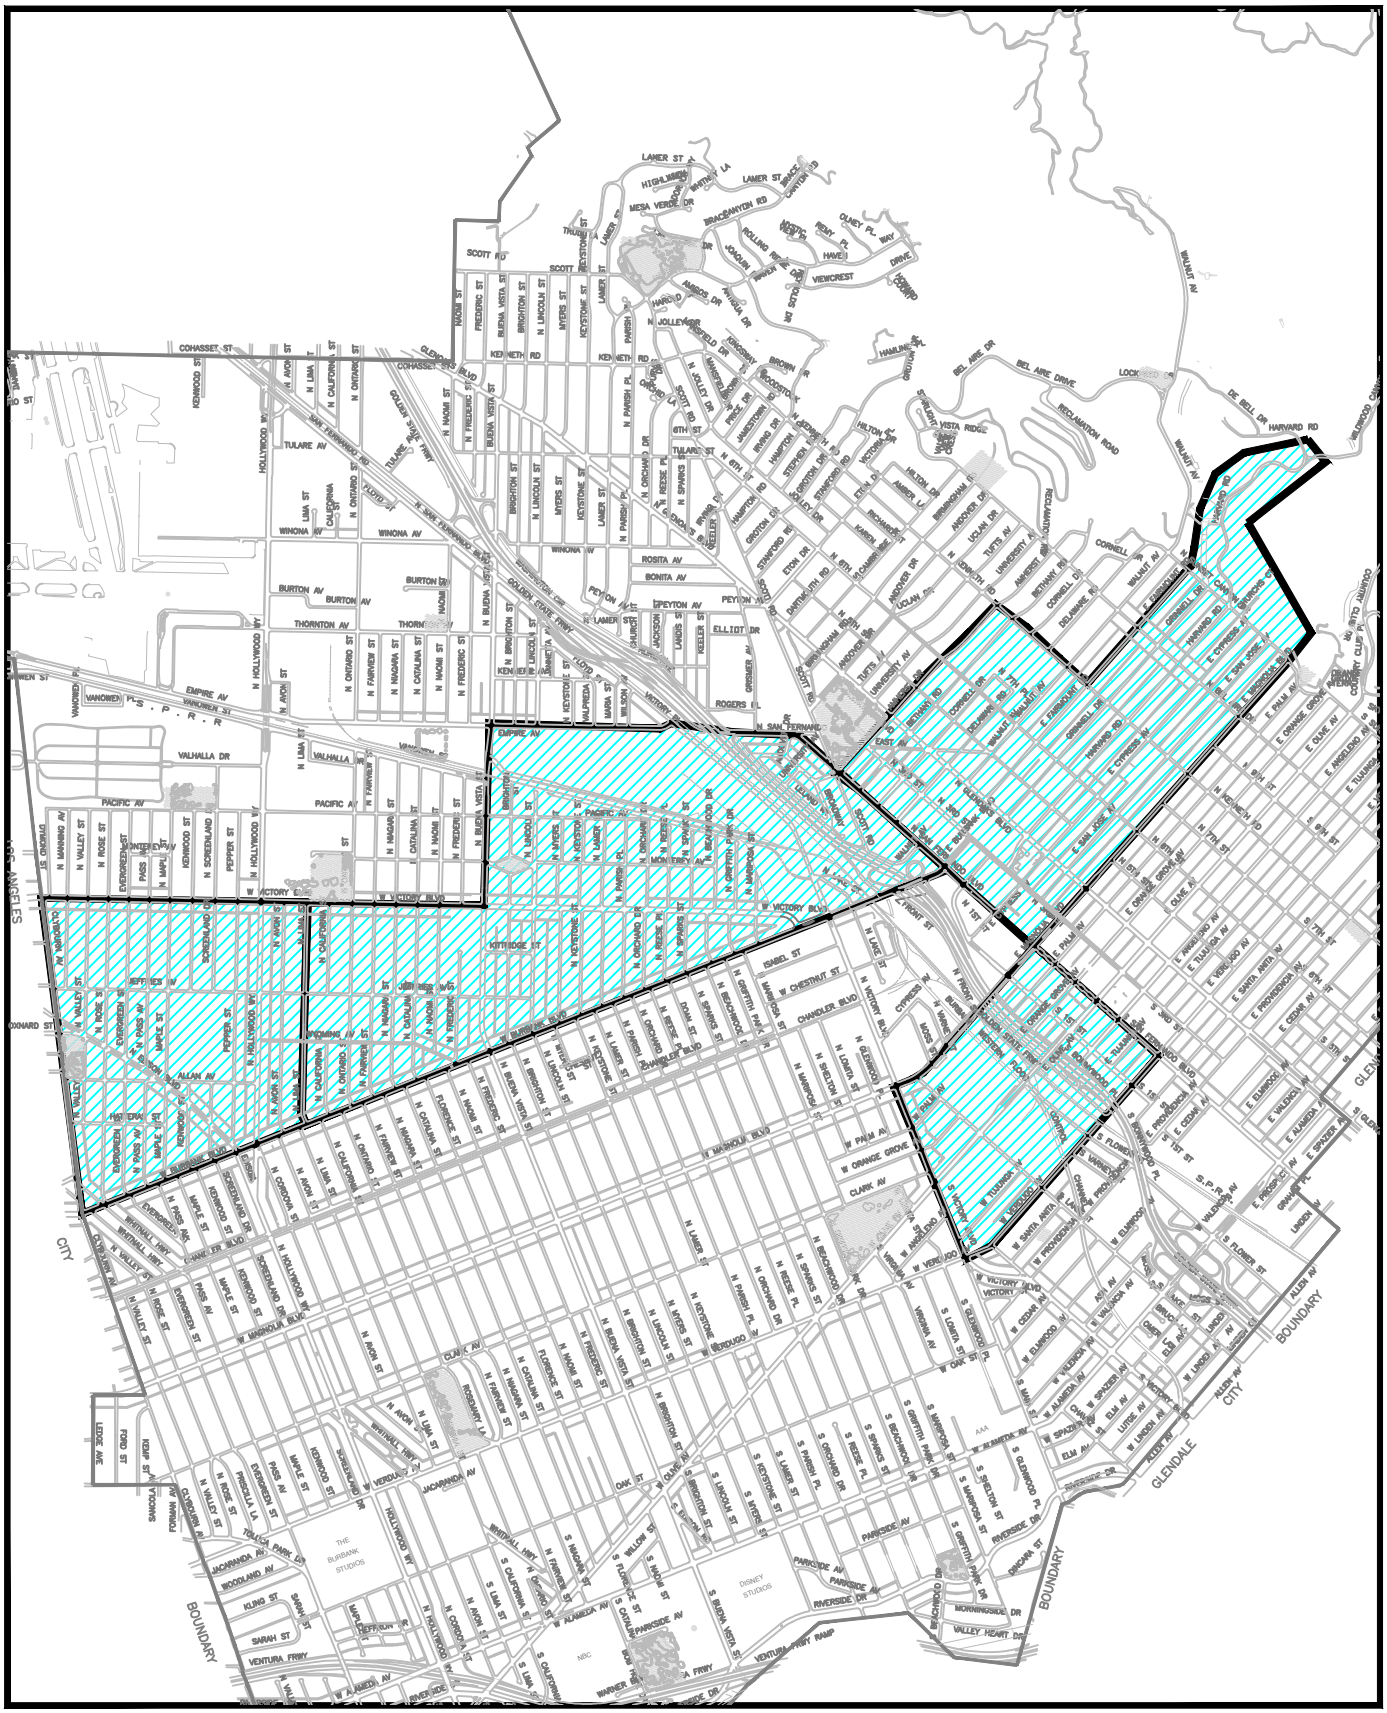

CITY OF BURBANK

SIDEWALK REPAIR PROJECT

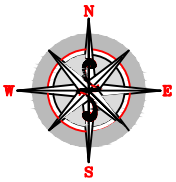

BS-1361

Exhibit A

N.T.S.