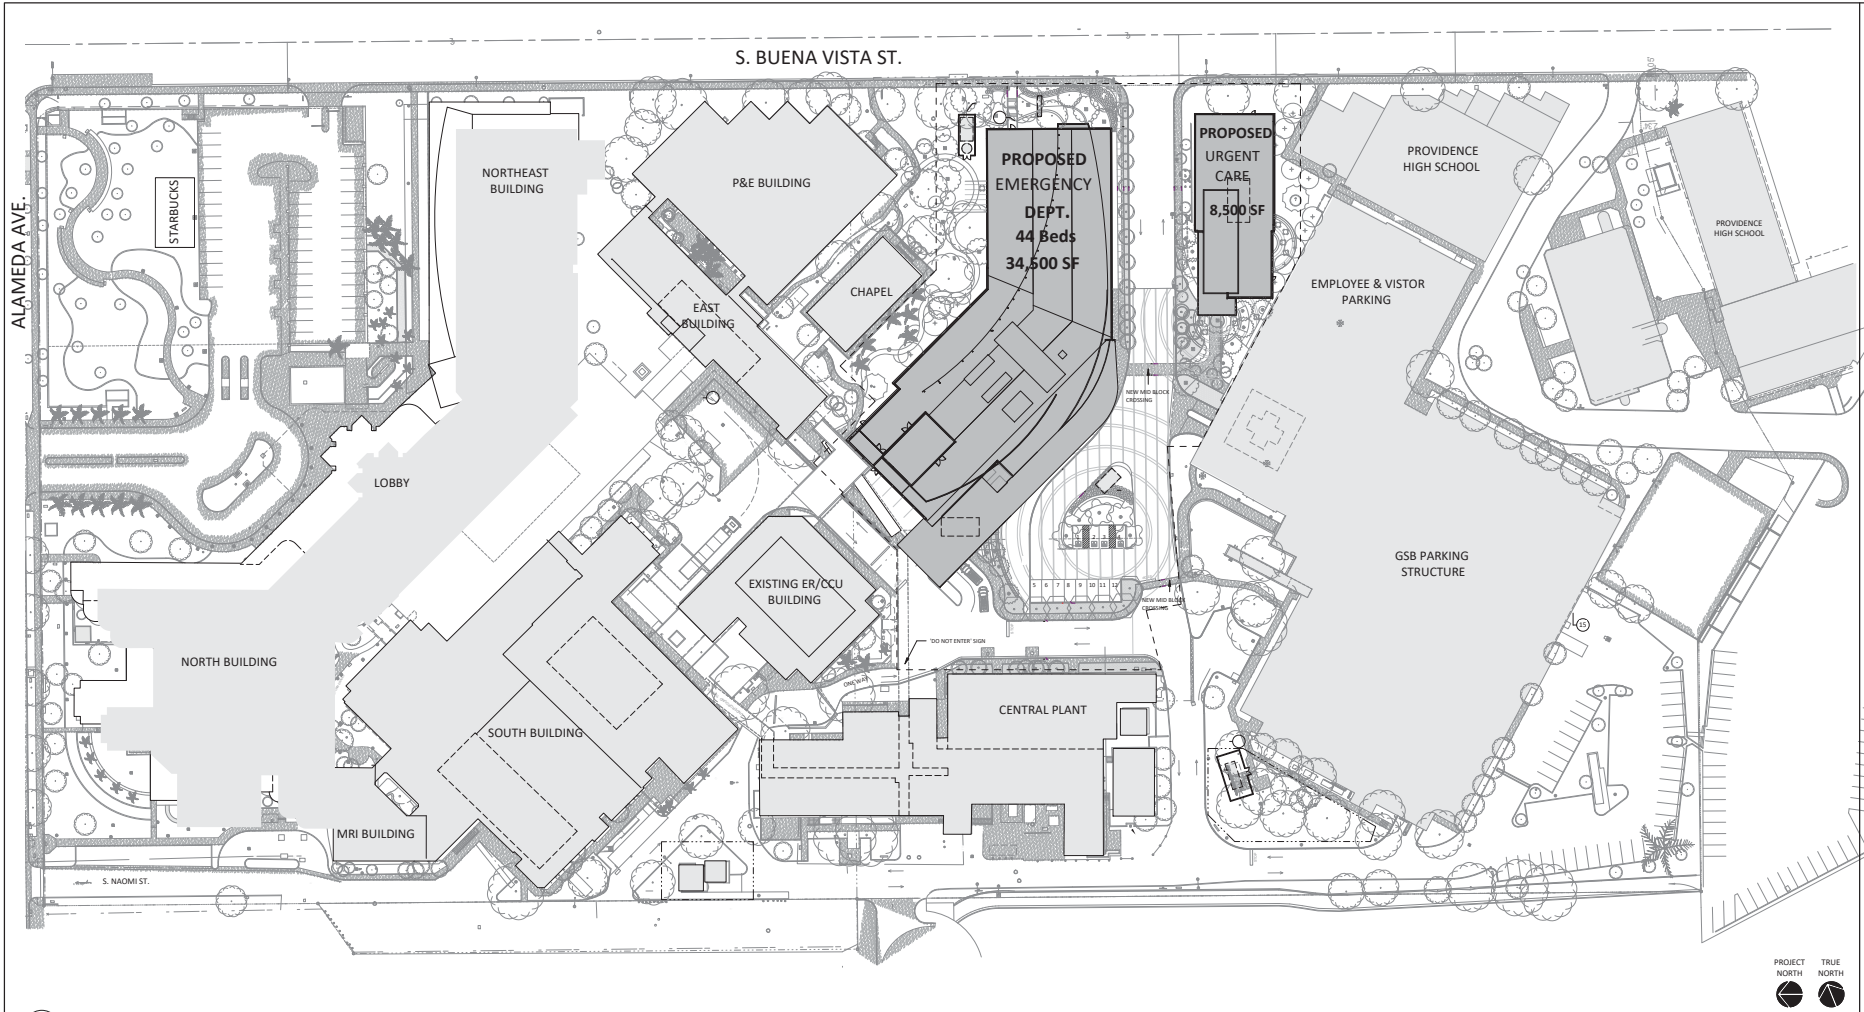
S. BUENA VISTA ST.
ALAMEDA AVE.
STARBUCKS
NORTHEAST BUILDING
P&E BUILDING
CHAPEL
EAST BUILDING
PROPOSED EMERGENCY DEPT. 44 Beds 34,500 SF
PROPOSED URGENT CARE
8,500 SF
PROVIDENCE HIGH SCHOOL
PROVIDENCE HIGH SCHOOL
EMPLOYEE & VISTOR PARKING
LOBBY
EXISTING ER/CCU BUILDING
GSB PARKING STRUCTURE
NORTH BUILDING
SOUTH BUILDING
CENTRAL PLANT
MRI BUILDING
S. NAOMI ST.
PROJECT NORTH
TRUE NORTH