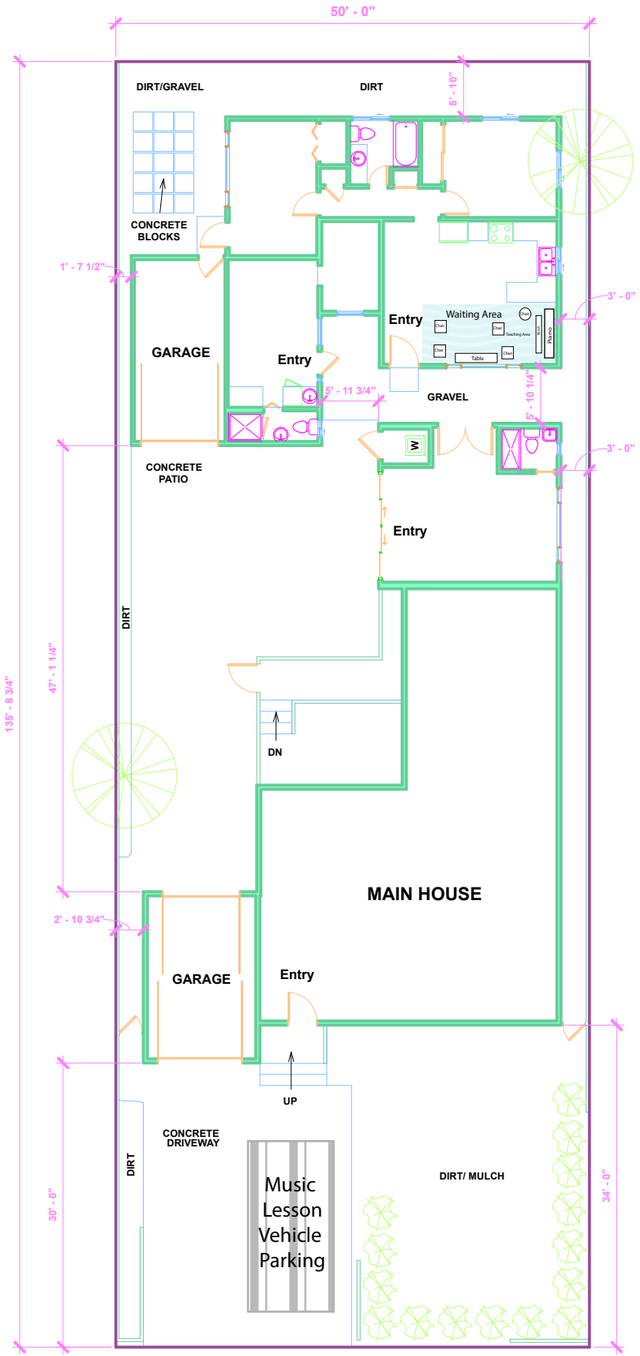


1 First Floor
1/8" = 1'-0"

# 1113 N KENWOOD ST, Unit A BURBANK CA 91505-2404 AIN: 2476-023-017

**Disclaimer: All dimensions and areas are approximate. While the information is reliable, it is not guaranteed. Please independently verify all details. Floor Plans Pros is not responsible for any measurement discrepancies.**

**Administrative Use Permit**
**Music Lessons**
Project # 24-0004745
Planning Division

EDUARDO RENDON
Planning Technician
Eduardo Rendon

CITY OF BURBANK COMMUNITY DEVELOPMENT

Approval Date: January 23, 2025

www.autodesk.com/revit

Consultant
Address
Address
Phone
Fax
e-mail

Consultant
Address
Address
Phone
Fax
e-mail

Consultant
Address
Address
Phone
Fax
e-mail

Consultant
Address
Address
Phone
Fax
e-mail

Consultant
Address
Address
Phone
Fax
e-mail

| No. | Description | Date |
|---|---|---|

Yolande Witkin
1113 N. Kenwood St, Unit A
Burbank, CA 91505

Site Plan

| | |
|---|---|
| Project number | Project Number |
| Date | Issue Date |
| Drawn by | Author |
| Checked by | Checker |

A1

Scale 1/8" = 1'-0"

9/5/2024 6:36:23 PM




**Administrative Use Permit**
**Music Lessons**

Project # 24-0004745
Planning Division

EDUARDO RENDON
Planning Technician
Eduardo Rendon

CITY OF BURBANK COMMUNITY DEVELOPMENT

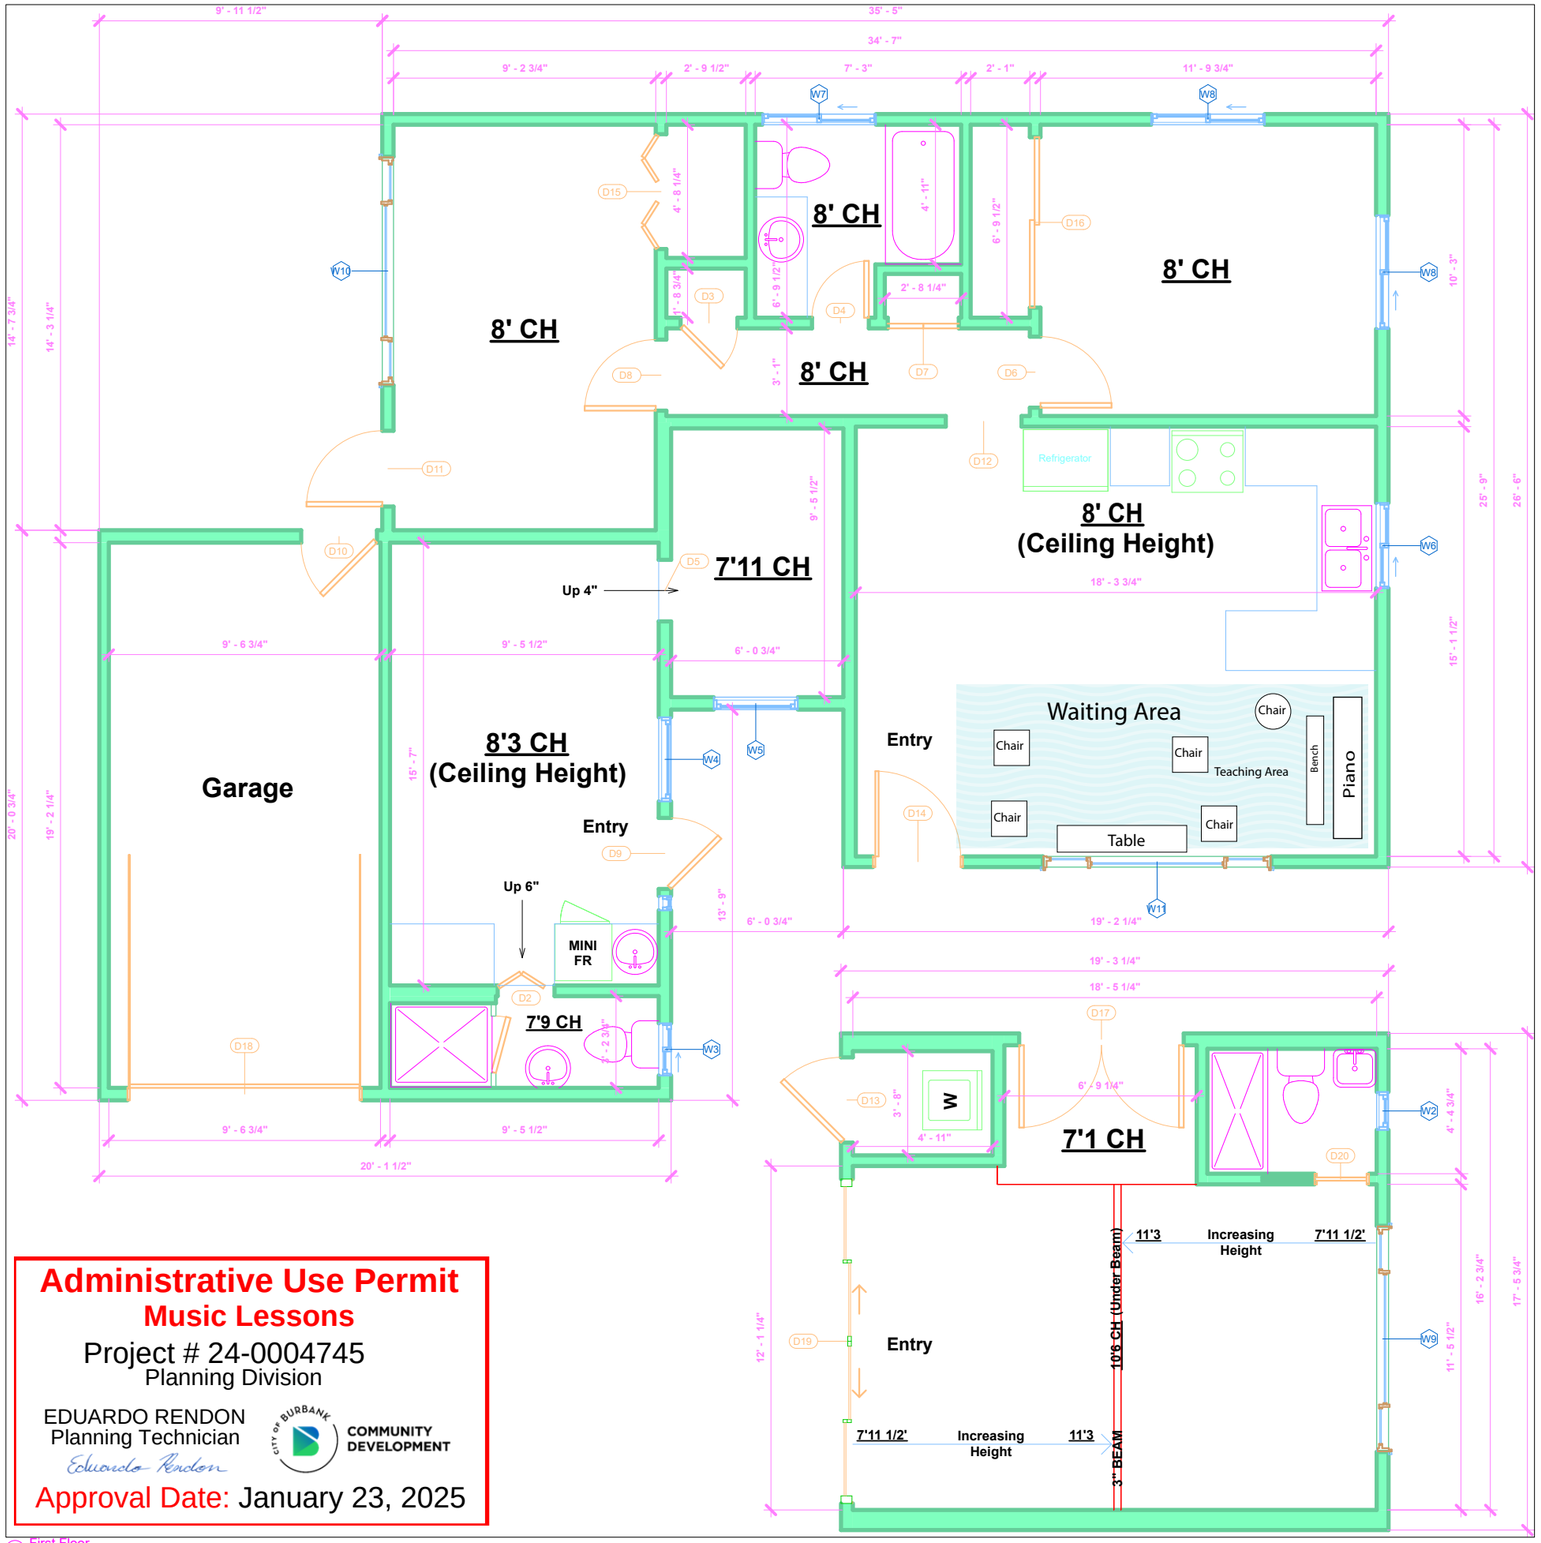Approval Date: January 23, 2025

1 First Floor
3/8" = 1'-0"

# 1113 N KENWOOD ST, Unit A
# BURBANK CA 91505-2404
# AIN: 2476-023-017

**Disclaimer: All dimensions and areas are approximate. While the information is reliable, it is not guaranteed. Please independently verify all details. Floor Plans Pros is not responsible for any measurement discrepancies.**

| Door Schedule | |
|---|---|
| Door Number | Door Size |
| D1 | 2' X 6'8 |
| D2 | 2' X 6'8 |
| D3 | 2' X 6'8 |
| D4 | 2' X 6'8 |
| D5 | 2'2 X 6'3 1/2" |
| D6 | 2'6 X 6'8 |
| D7 | 2'6 X 6'8 |
| D8 | 2'6 X 6'8 |
| D9 | 2'6 X 6'8 |
| D10 | 2'8 X 6'8 |
| D11 | 2'8 X 6'9 |
| D12 | 2'8 X 6'9 |
| D13 | 3' X 6'8 |
| D14 | 3' X 6'8 |
| D15 | 4' 1/2" X 6'9 |
| D16 | 6' X 6'9 |
| D17 | 5'9 1/2" X 6'7 |
| D18 | 8'1 X 7'1 |
| D19 | 11'5 X 6'5 1/2" |
| D20 | 1'10 X 6'8 |

| Window Schedule | | |
|---|---|---|
| | Rough Opening | |
| Type Mark | Width | Height |
| W1 | 0' - 6" | 6' - 7" |
| W2 | 1' - 4" | 1' - 10" |
| W3 | 1' - 10" | 1' - 10" |
| W4 | 2' - 11 1/2" | 2' - 11" |
| W5 | 2' - 11 1/2" | 2' - 11 1/2" |
| W6 | 3' - 0" | 2' - 11" |
| W7 | 4' - 0" | 1' - 5" |
| W8 | 4' - 0" | 2' - 5" |
| W9 | 7' - 11" | 1' - 11" |
| W10 | 8' - 0" | 2' - 5" |
| W11 | 8' - 0" | 3' - 11 1/2" |

www.autodesk.com/revit

Consultant
Address
Address
Phone
Fax
e-mail

Consultant
Address
Address
Phone
Fax
e-mail

Consultant
Address
Address
Phone
Fax
e-mail

Consultant
Address
Address
Phone
Fax
e-mail

Consultant
Address
Address
Phone
Fax
e-mail

| No. | Description | Date |
|---|---|---|

Yolande Witkin
1113 N. Kenwood St, Unit A
Burbank, CA 91505

## Floor Plan

| | |
|---|---|
| Project number | Project Number |
| Date | Issue Date |
| Drawn by | Author |
| Checked by | Checker |

A1

Scale 3/8" = 1'-0"

9/4/2024 9:56:38 PM