Leland Way Streetscape Project Community Meeting #3

June 2, 2016

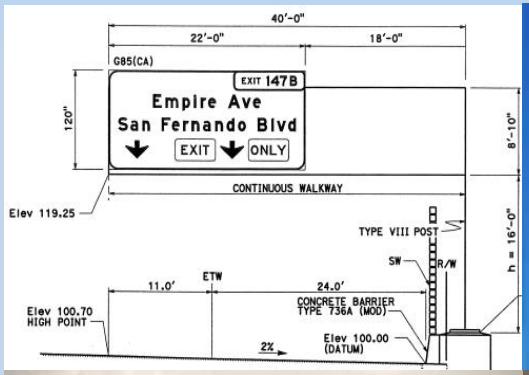

Metro

CITY OF BURBANK

REPRESENTATIVE SHRUB PALETTE

Salvia gregii
Autumn Sage

Mahonia repens
Creeping Mahonia

Sesleria autumnalis
Autumn Moor Grass

REPRESENTATIVE TREE PALETTE

Spathodea campanulata - Medium Accent Tree
African Tulip Tree

Pinus canariensis - Large Broad Headed Tree
Canary Island Pine

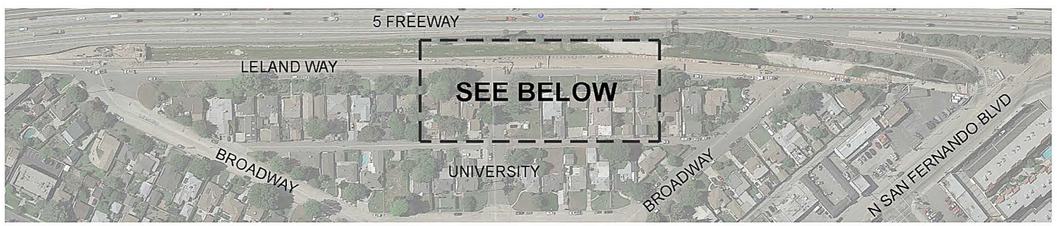

KEY MAP

LANDSCAPE CONCEPT - PARKING ONE SIDE

Conceptual Plant Palette

TREES:
- Pinus canariensis / *Canary Island Pine*
- Spathodea campanulata / *African Tulip Tree*

SHRUBS:
- Chondropetalum tectorum / *Small Caperush*
- Dianella 'Variegata' / *Variegated Flax Lily*
- Hydrangea quercifolia / *Oak Lef Hydrangea*
- Leymus 'Canyon Prince' / *Blue Rye*
- Loropetalum chinense v. rubrum / *Red Fringe Flower*
- Mahonia repens / *Creeping Mahonia*
- Salvia gregii / *Autumn Sage*
- Sesleria autumnalis / *Autumn Moor Grass*
- Trachelospermum jasminoides / *Star Jasmine*

GRAPHIC SCALE
20 0 10 20 40 80
(IN FEET)
1 inch = 20 ft.

Stantec
STANTEC CONSULTING INC.

(V:\2073\active\2073010110\image\concept graphic)

LELAND WAY STREETSCAPE
CITY OF BURBANK, CALIFORNIA

CITY OF BURBANK
CLIENT

2073010110
PROJECT NO.

LELAND WAY
TITLE

06/02/2016
DATE

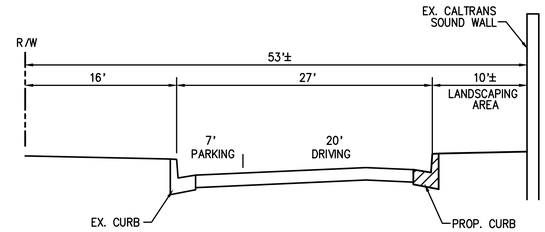

TYPICAL SECTION

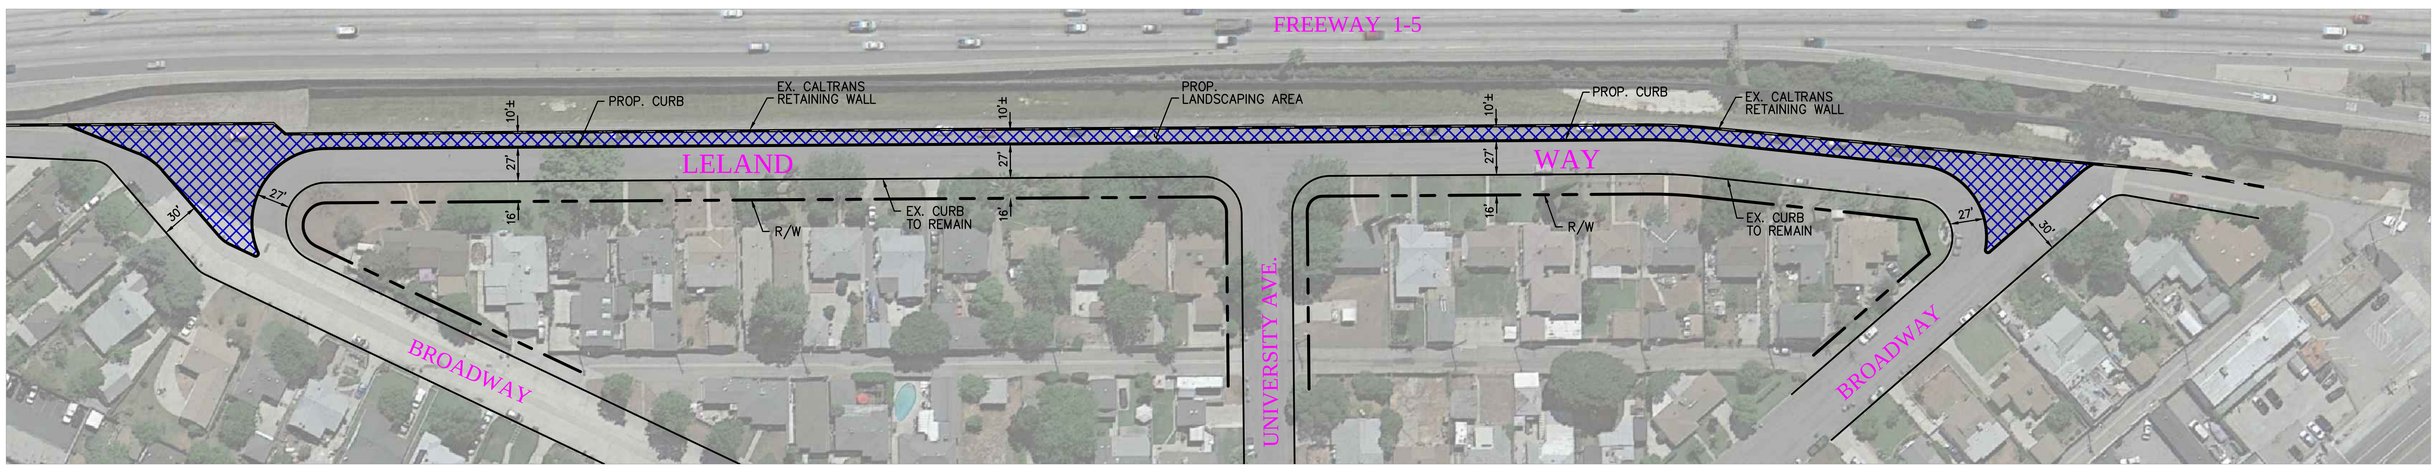

Stantec
46 DISCOVERY, SUITE 250
IRVINE, CA 92618
(949) 474-1400 TEL
(949) 261-8482 FAX

LELAND WAY STREETSCAPE PROJECT
CITY OF BURBANK