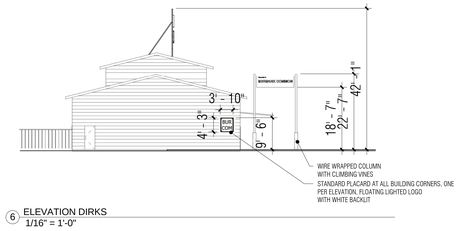

6 ELEVATION DIRKS
1/16" = 1'-0"

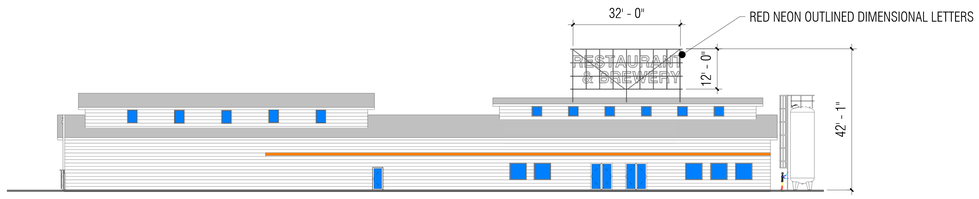

5 EAST ELEVATION - BREW BUILDING
1/16" = 1'-0"

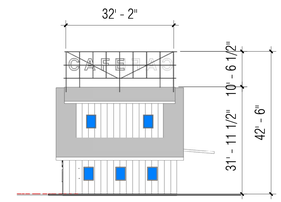

3 ELEVATION 3 CAFE
1/16" = 1'-0"

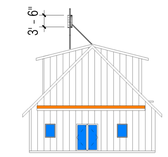

4 ELEVATION - CAFE
1/16" = 1'-0"

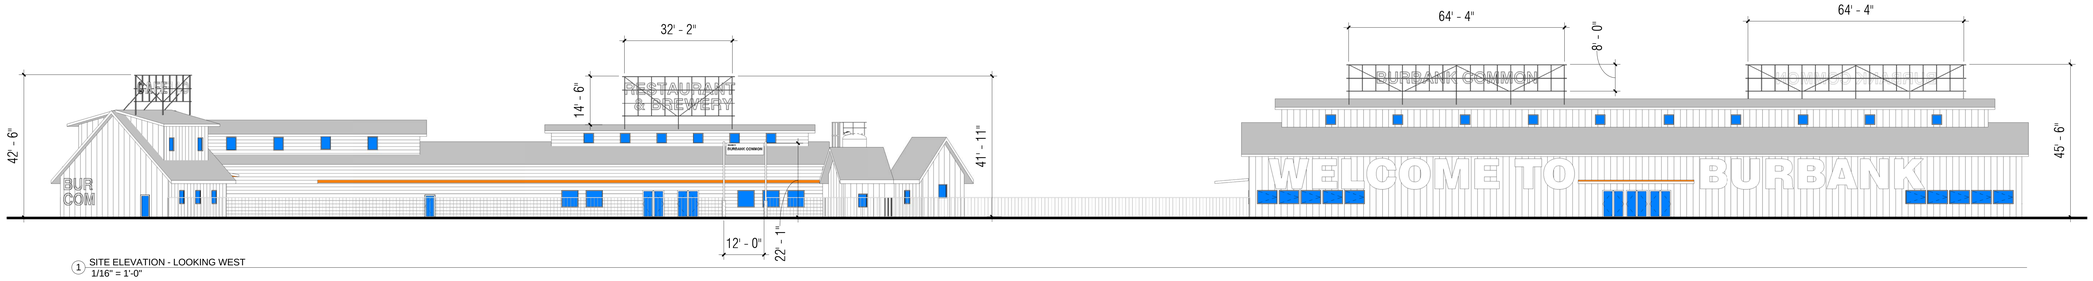

1 SITE ELEVATION - LOOKING WEST
1/16" = 1'-0"

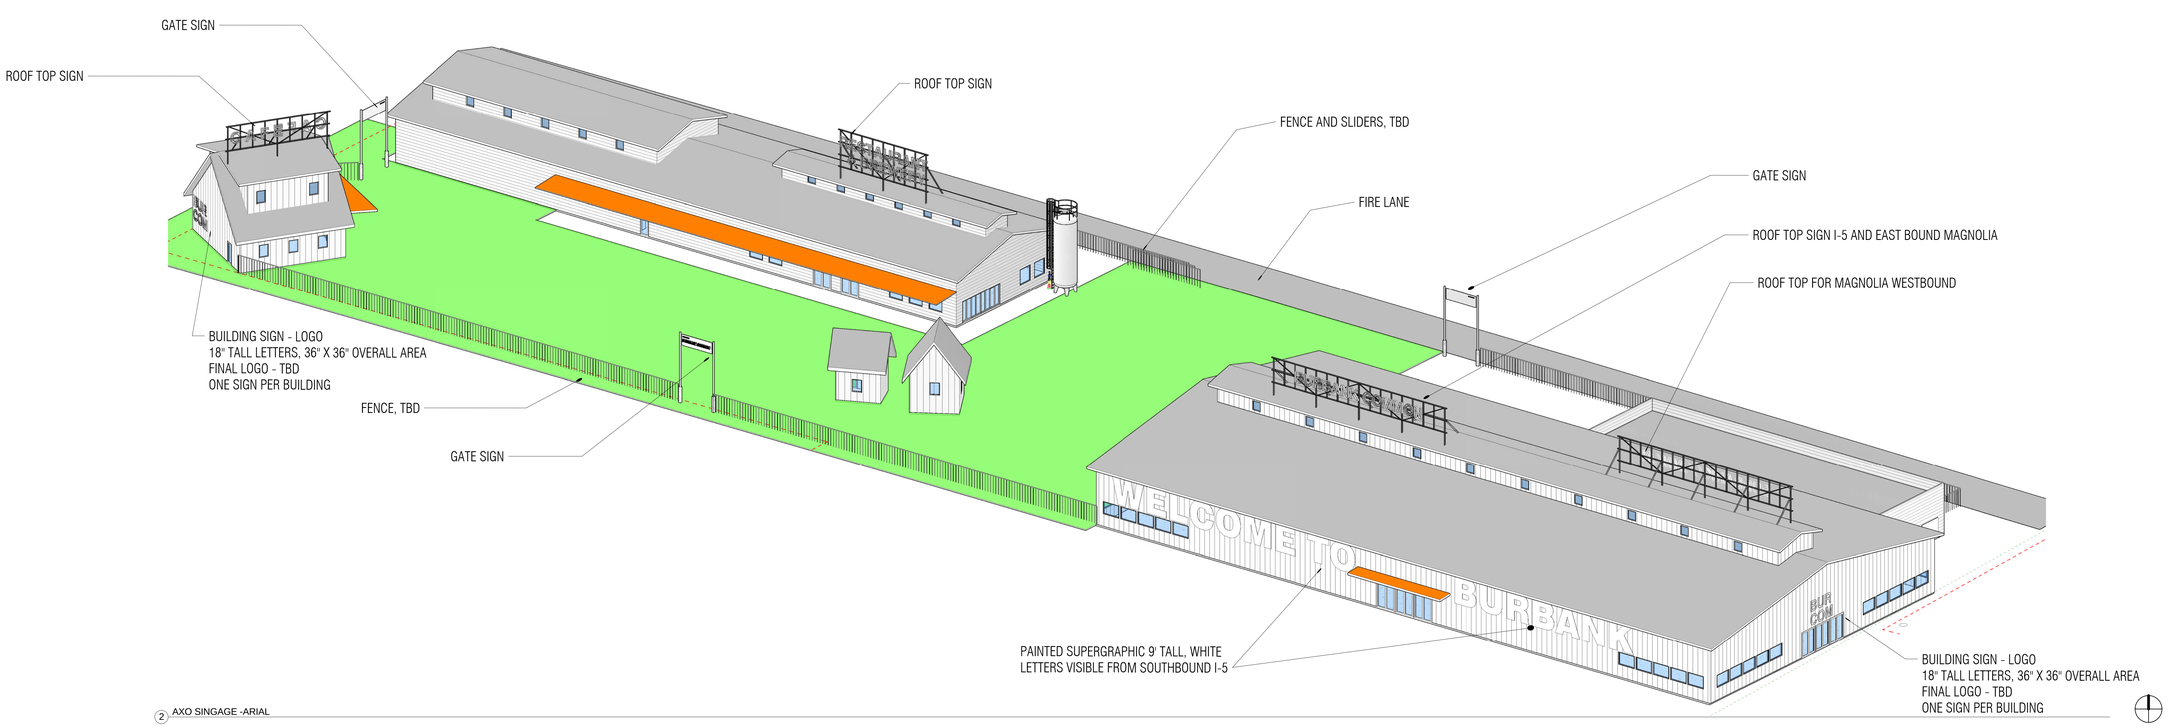

2 AXO SINGAGE -ARIAL

OWNER

WEST MAGNOLIA, LLC

EXECUTIVE ARCHITECT

HOUSE & ROBERTSON ARCHITECTS, INC.

10125 WASHINGTON BOULEVARD
CULVER CITY, CALIFORNIA 90232
T. 323.935.3158
MAIL@HRARCH.COM

STRUCTURAL ENGINEER

TBD

S.E. ADDRESS 1
S.E. ADDRESS 2
S.E. PHONE

MEP ENGINEERS

HENDERSON ENGINEERS

510 W SIXTH STREET, SUITE 1105
LOS ANGELES,CA 90014
T: 213.254.4750

CIVIL ENGINEER

KPFF

700 SOUTH FLOWER STREET, SUITE 2100
LOS ANGELES, CA 90017
T: 213.418.0201

LANDSCAPE DESIGNER

[plac-e]

3617 EXPOSITION BOULEVARD
LOS ANGELES, CA 90016
310.450.8100

LIGHTING DESIGNER

OCULUS LIGHT STUDIO

5855 GREEN VALLEY CIRCLE, #306
CULVER CITY, CA 90230
T: 310.715.8333

PROJECT

BURBANK COMMON

10 WEST MAGNOLIA BLVD.
BURBANK, CA 91502

HRA PROJECT # Project Number

MARK	DATE	ISSUE

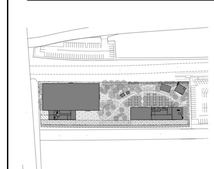

PROJECT KEY PLAN

SHEET TITLE

SIGNAGE

SHEET NUMBER

SG1.00