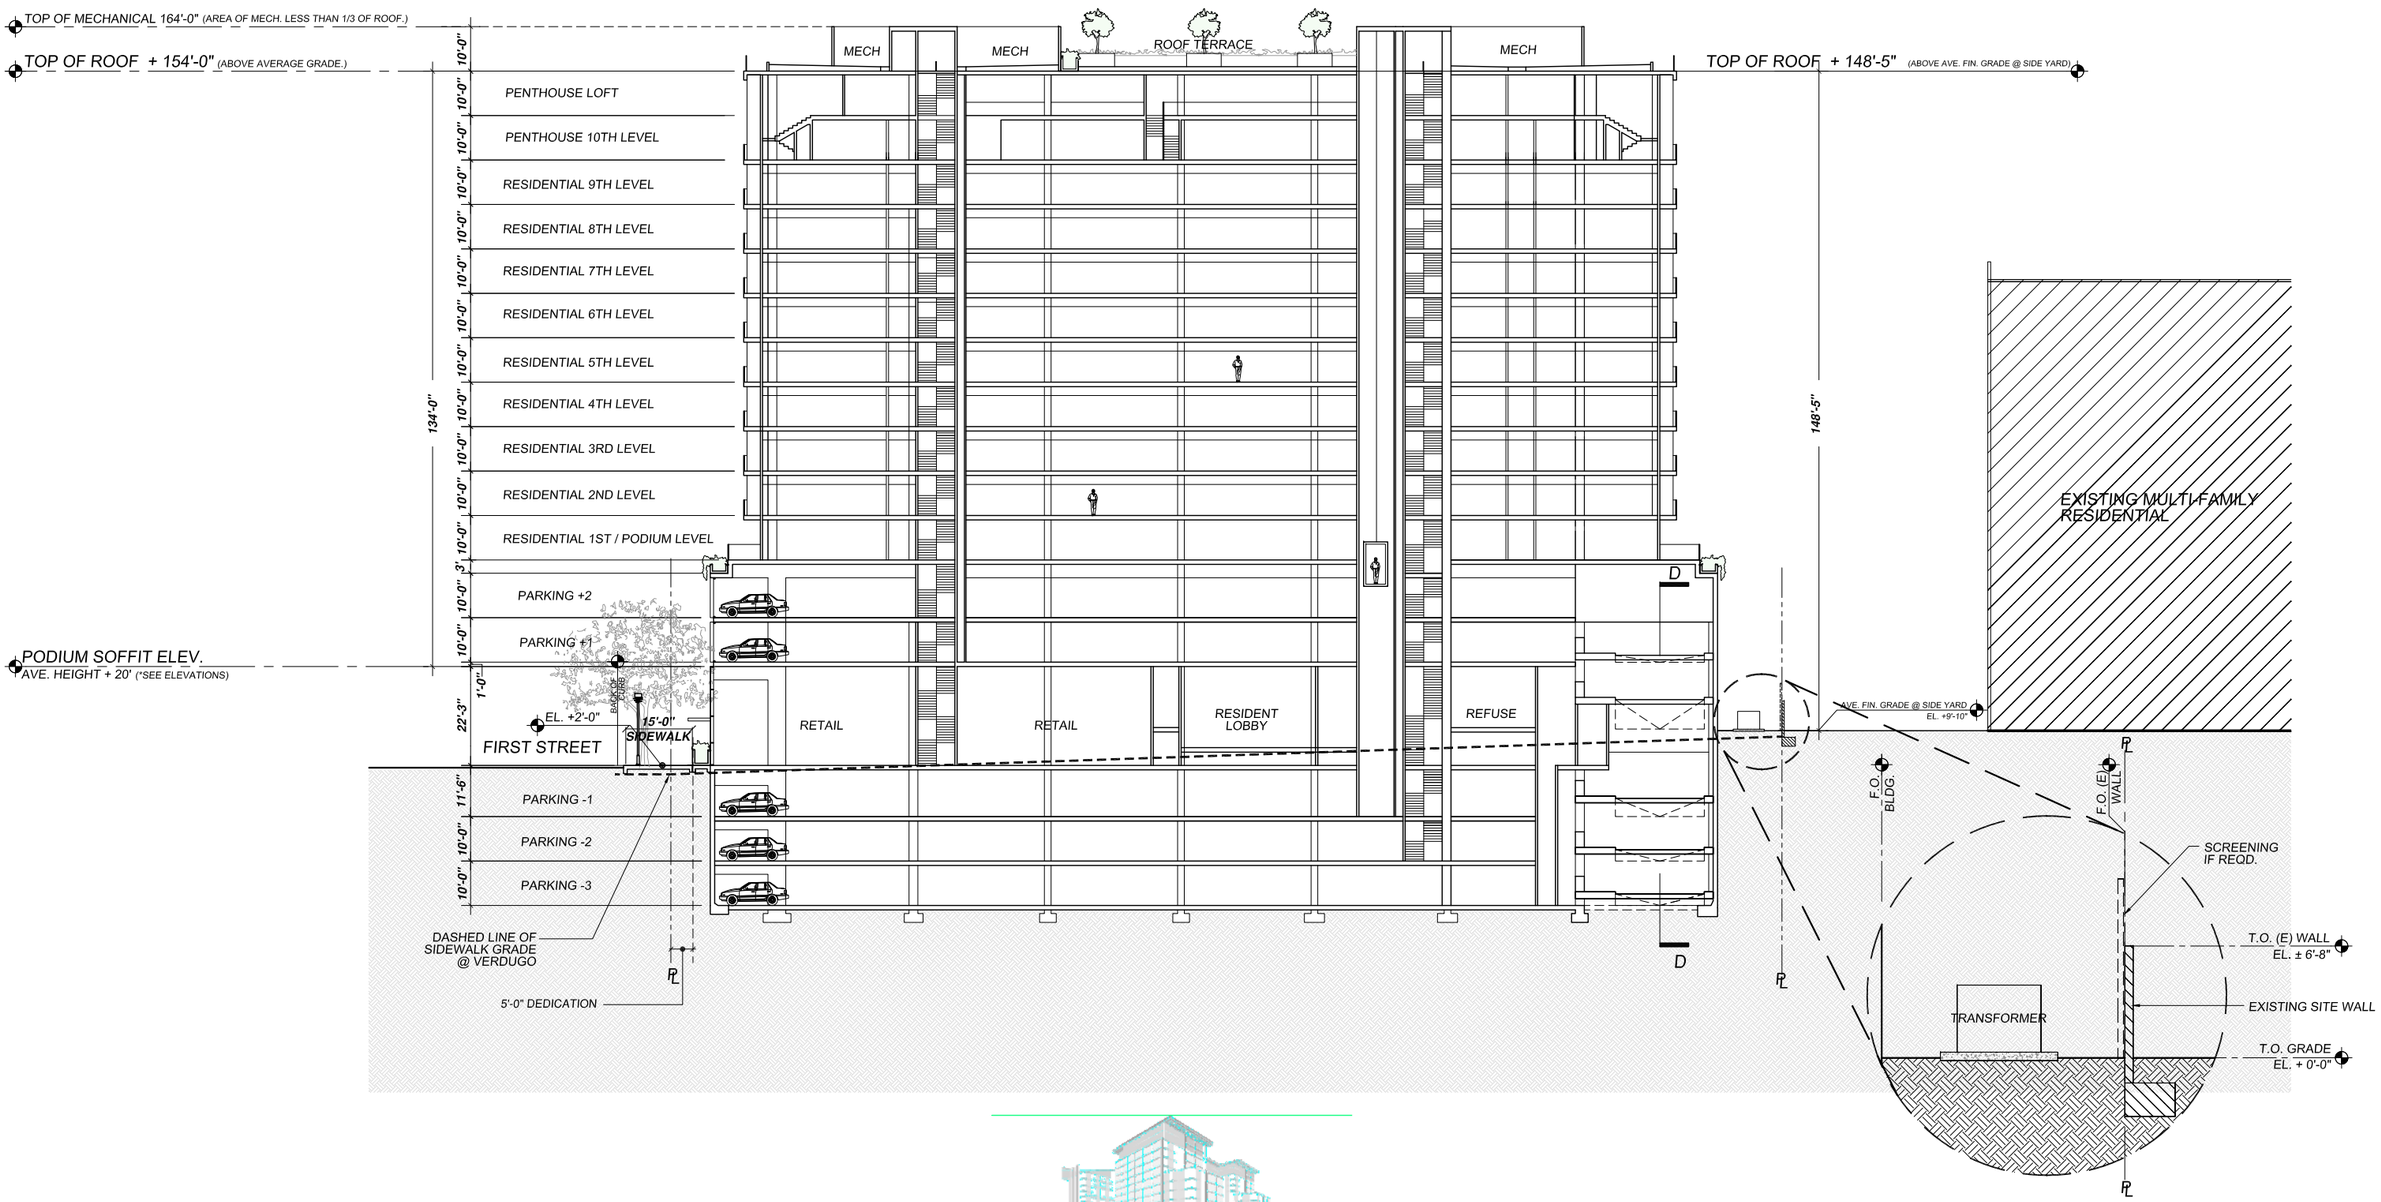

the Premier on First

DCA
DANIEL CHUDNOVSKY, A.I.A. ARCHITECTS, INC.

2566 S. OVERLAND AVENUE, SUITE 640, LOS ANGELES, CA 90064
DCAARCHITECT.COM
COPYRIGHT © 2016

N

SECTION A-A

DESIGN REVIEW SUBMITTAL 01/06/17

• RESIDENTIAL

A-16

0 10 20 40 80

CUSUMANO REAL ESTATE GROUP

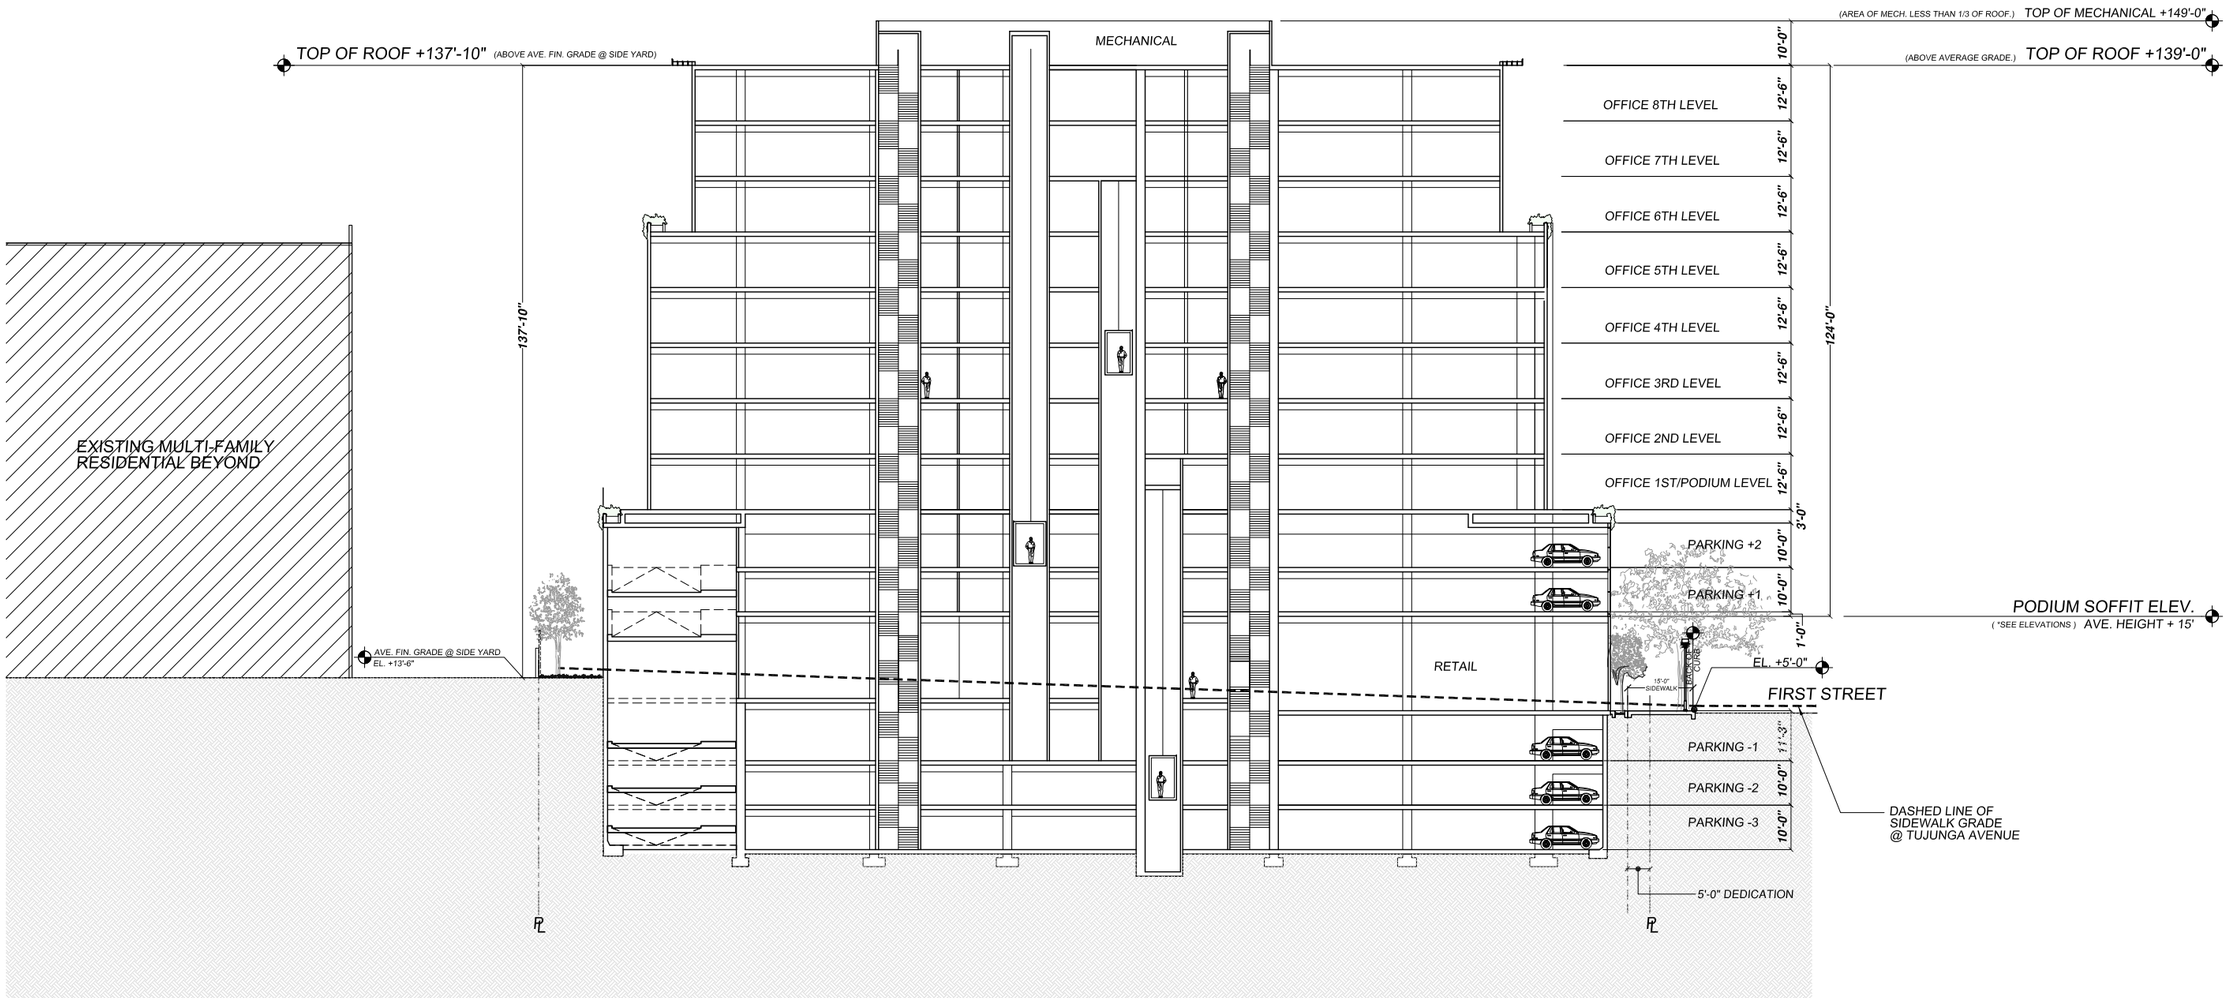

the Premier on First

DCA
DANIEL CHUDNOVSKY, A.I.A. ARCHITECTS, INC.

2566 S. OVERLAND AVENUE, SUITE 640, LOS ANGELES, CA 90064
DCAARCHITECT.COM
COPYRIGHT © 2016

N

* OFFICE •

SECTION B-B

A-17

DESIGN REVIEW SUBMITTAL 01/06/17

0 10 20 40 80

CUSUMANO REAL ESTATE GROUP

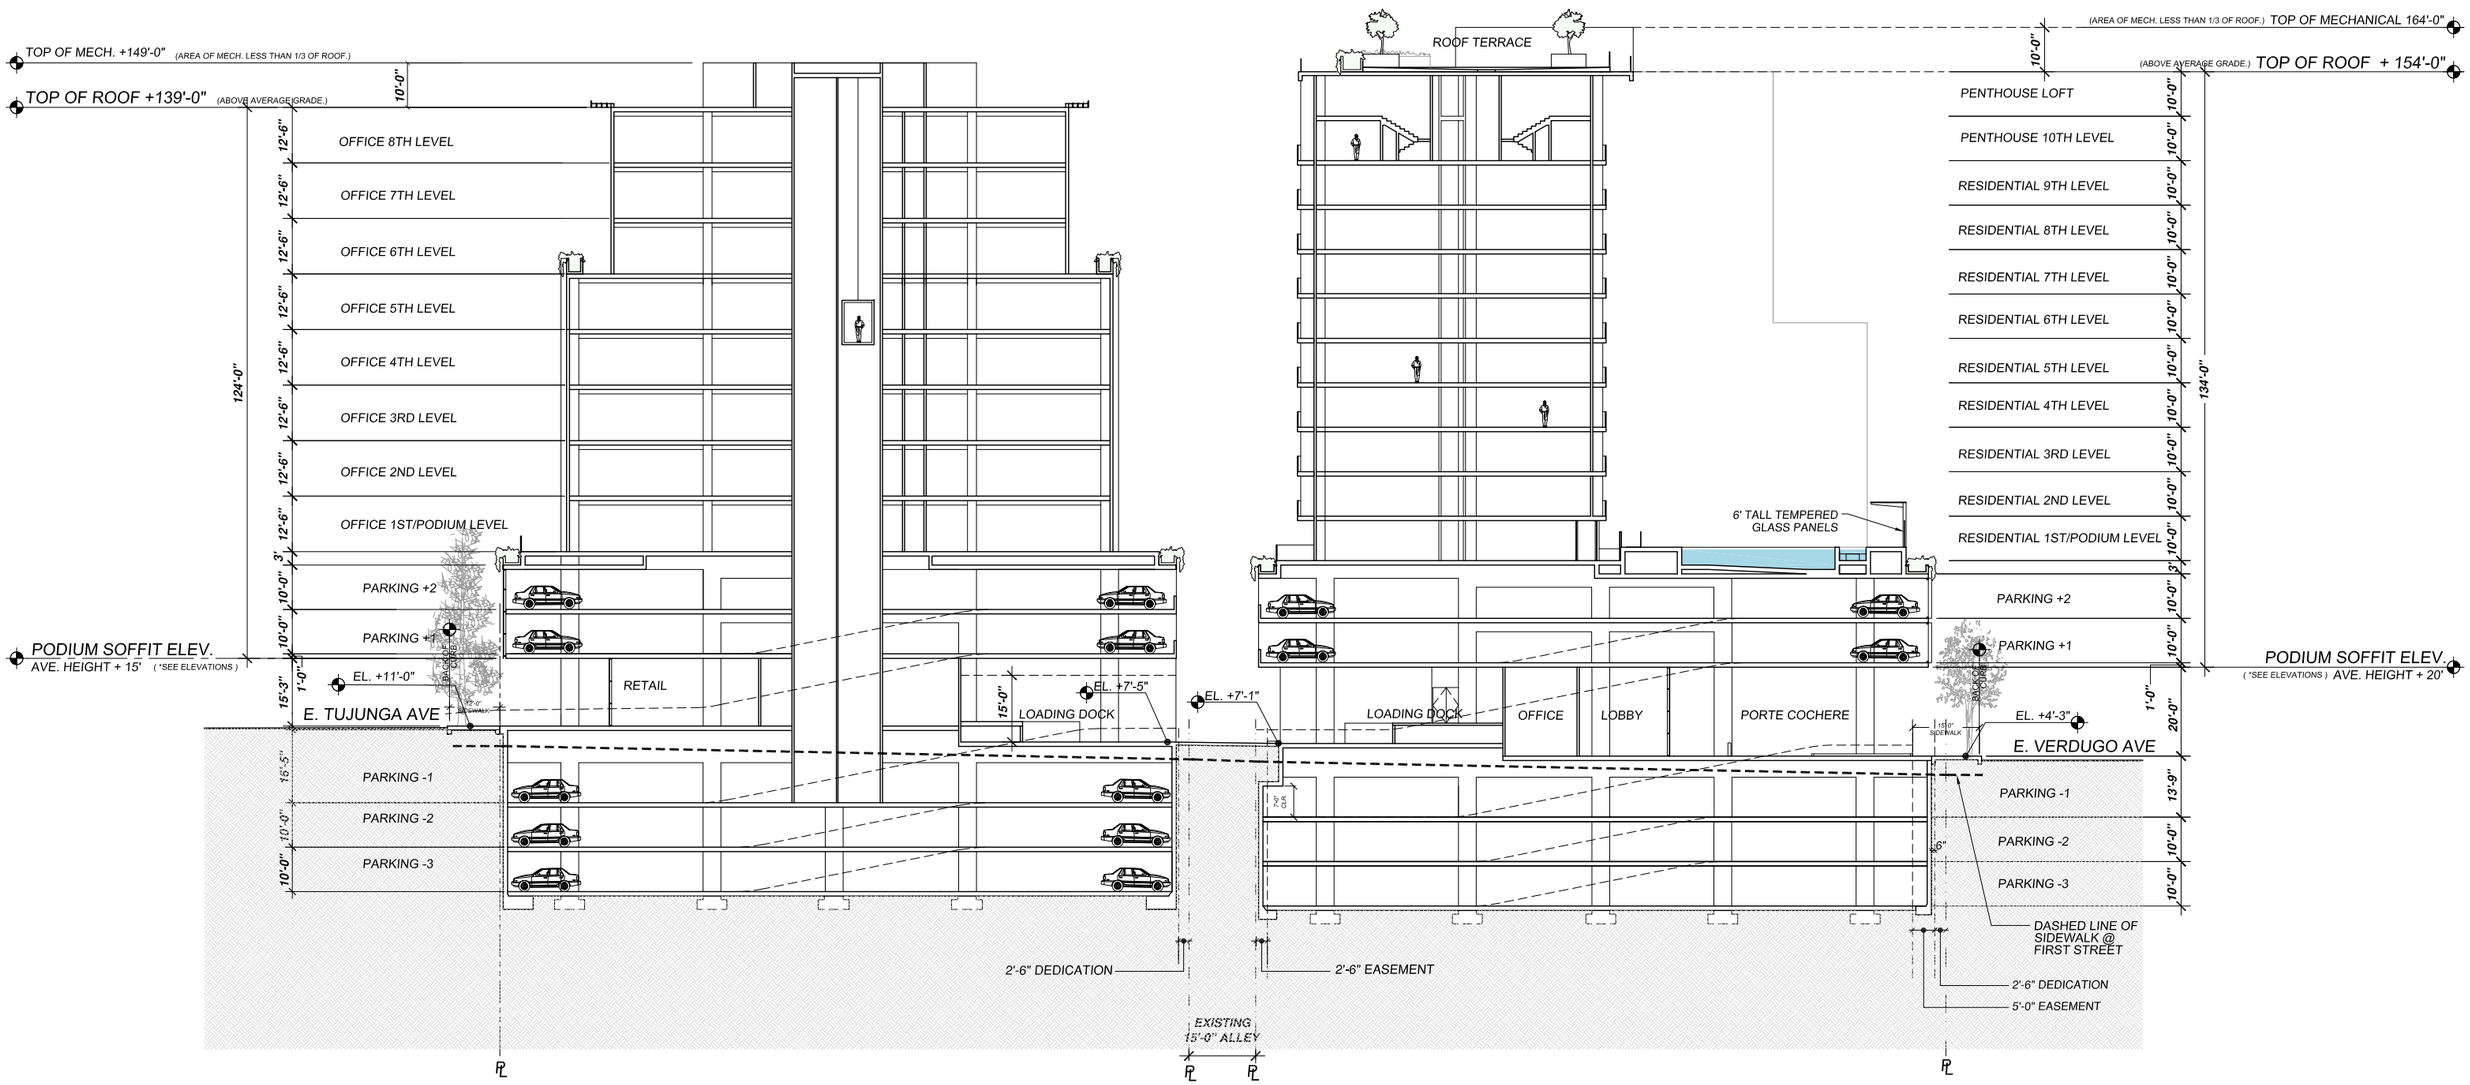

the Premier on First

DCA
DANIEL CHUDNOVSKY, A.I.A. ARCHITECTS, INC.

2566 S. OVERLAND AVENUE, SUITE 640, LOS ANGELES, CA 90064
DCAARCHITECT.COM
COPYRIGHT © 2016

N

* OFFICE • SECTION C-C • RESIDENTIAL

A-18 DESIGN REVIEW SUBMITTAL 01/06/17 A-18

0 10 20 40 80

CUSUMANO REAL ESTATE GROUP

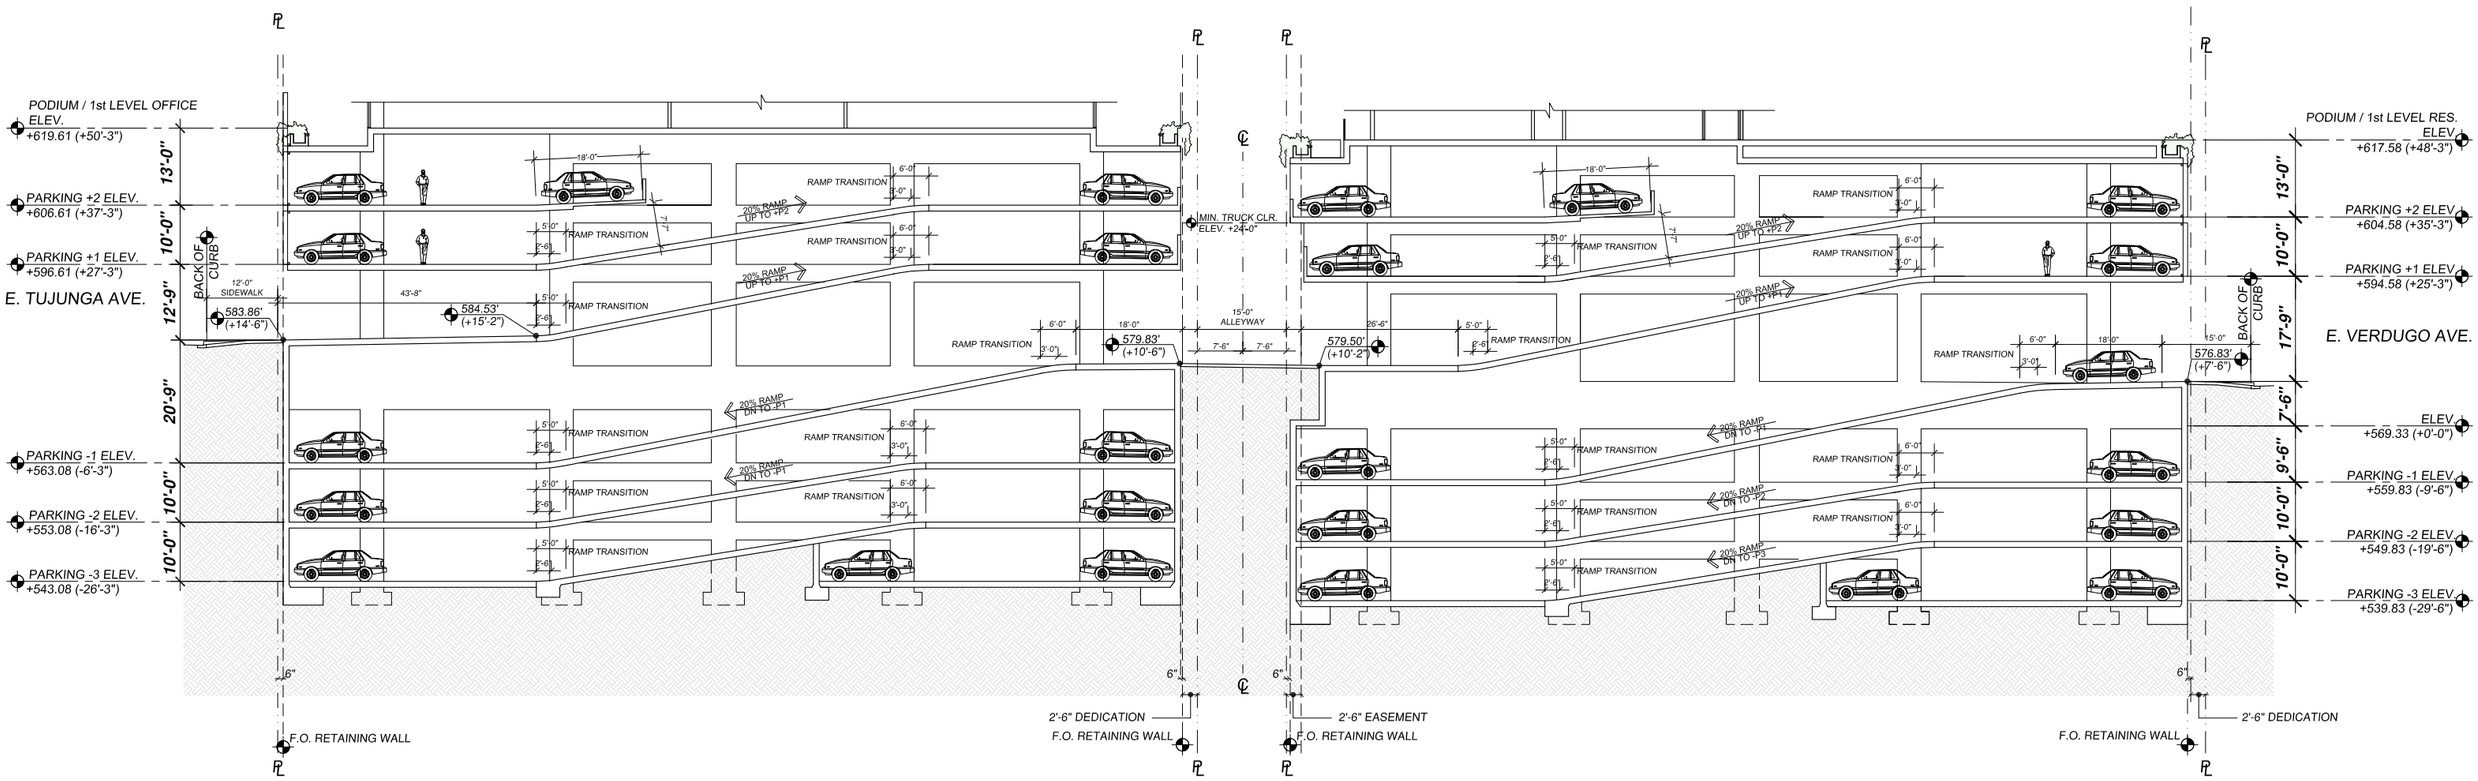

DCA
DANIEL CHUDNOVSKY, A.I.A. ARCHITECTS, INC.
2566 S. OVERLAND AVENUE, SUITE 640, LOS ANGELES, CA 90064
DCAARCHITECT.COM
COPYRIGHT © 2016

N

the Premier on First

* OFFICE •

SECTION D-D

• RESIDENTIAL

A-19

DESIGN REVIEW SUBMITTAL 01/06/17

A-19

0 10 20 40 80

CUSUMANO REAL ESTATE GROUP