


HOTEL TUJUNGA ELEVATION

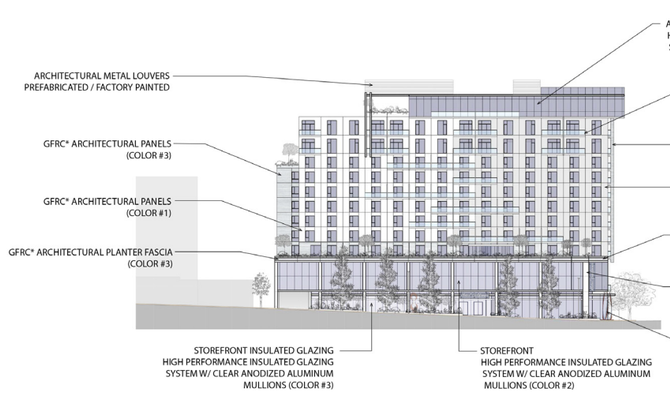


HOTEL & RESIDENTIAL 1ST STREET ELEVATION




RESIDENTIAL VERDUGO ELEVATION



GLAZING #1 - HIGH PERFORMANCE INSULATED UNIT - LIGHT BLUE | GLAZING #2 - HIGH PERFORMANCE INSULATED UNIT - LIGHT BLUE | GLAZING #3 - HIGH PERFORMANCE INSULATED UNIT - CLEAR | CLEAR ANODIZED ALUMINUM | STAILESS STEEL MESH | GFRC #1 - WHITE | GFRC #2 - TAN | GFRC #3 - SILVER

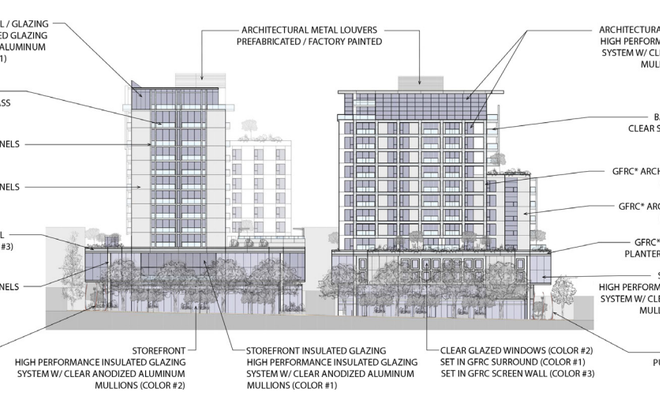STOREFRONT & CURTAIN WALL GLAZING | METALS | GFRC PANELS

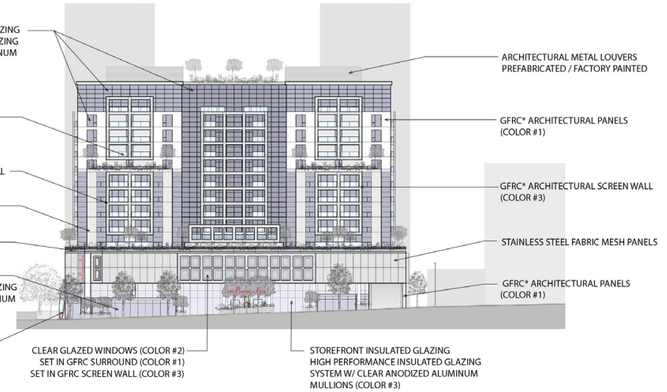


OFFICE TUJUNGA ELEVATION

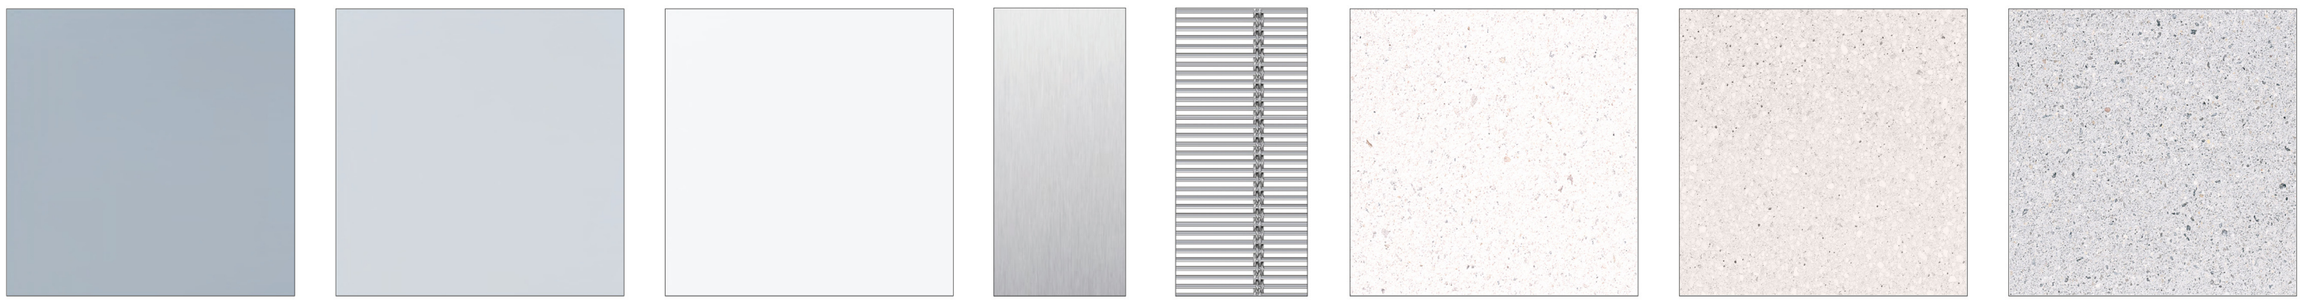


OFFICE & RESIDENTIAL 1ST STREET ELEVATION

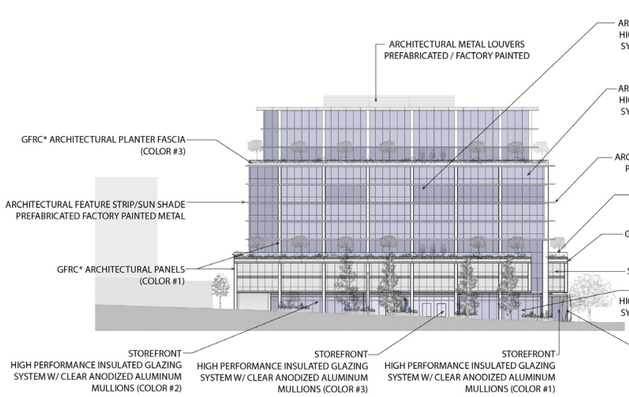


RESIDENTIAL VERDUGO ELEVATION

DCA
DANIEL CHUDNOVSKY, A.I.A. ARCHITECTS, INC.
2566 S. OVERLAND AVENUE, SUITE 640, LOS ANGELES, CA 90064
DCAARCHITECT.COM
COPYRIGHT © 2016
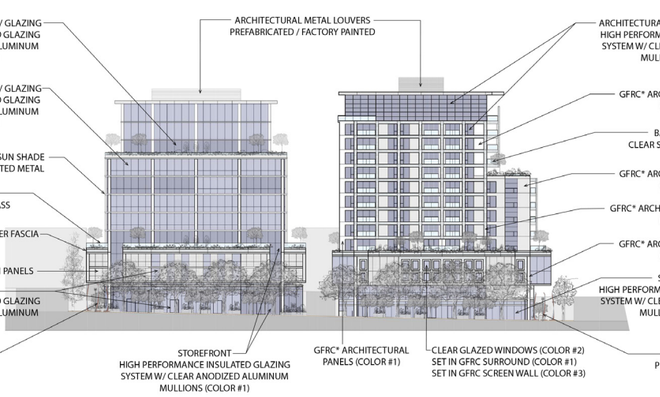
# HOTEL & OFFICE • ARCHITECTURAL MATERIAL BOARD • RESIDENTIAL

DESIGN REVIEW SUBMITTAL 01/06/17

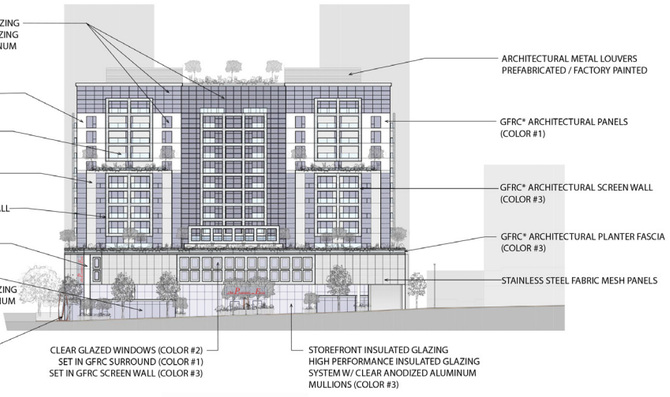

CUSUMANO REAL ESTATE GROUP