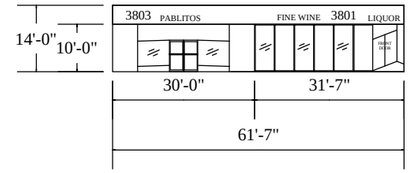

FRONT ELEVATION

LEGAL DESCRIPTION:

APN: 2436 - 022 - 016

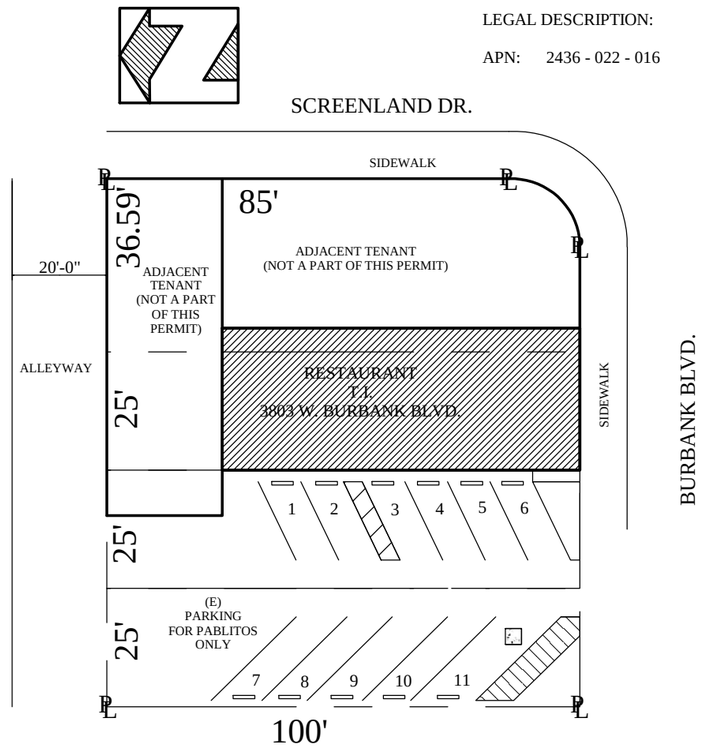

SUMMARY TABLE		
DRAFT BEER	YES	
HOURS OF OPERATION	MON - THURS	11AM - 9PM
& BEER & WINE SALES	FRIDAY	11AM - 10PM
	SATURDAY	8AM - 10PM
	SUNDAY	8AM - 9PM

9/ 1/ 20	PABLITOS TACOS 3803 W.BURBANK BLVD., BURBANK, CA 91505	PLANS BY: PATRICK E. PANZARELLO CONSULTING SERVICES PO BOX 1085 SUN VALLEY, CA 91353 PatrickEPanzarelloCS.com (818) 310-8589 PatrickPanzarello@gmail.com
A - 1	APPLICANT: DANNY RODRIGUEZ (818) 287 - 1298	

SITE PLAN
1/32" = 1'

EXHIBIT D-1

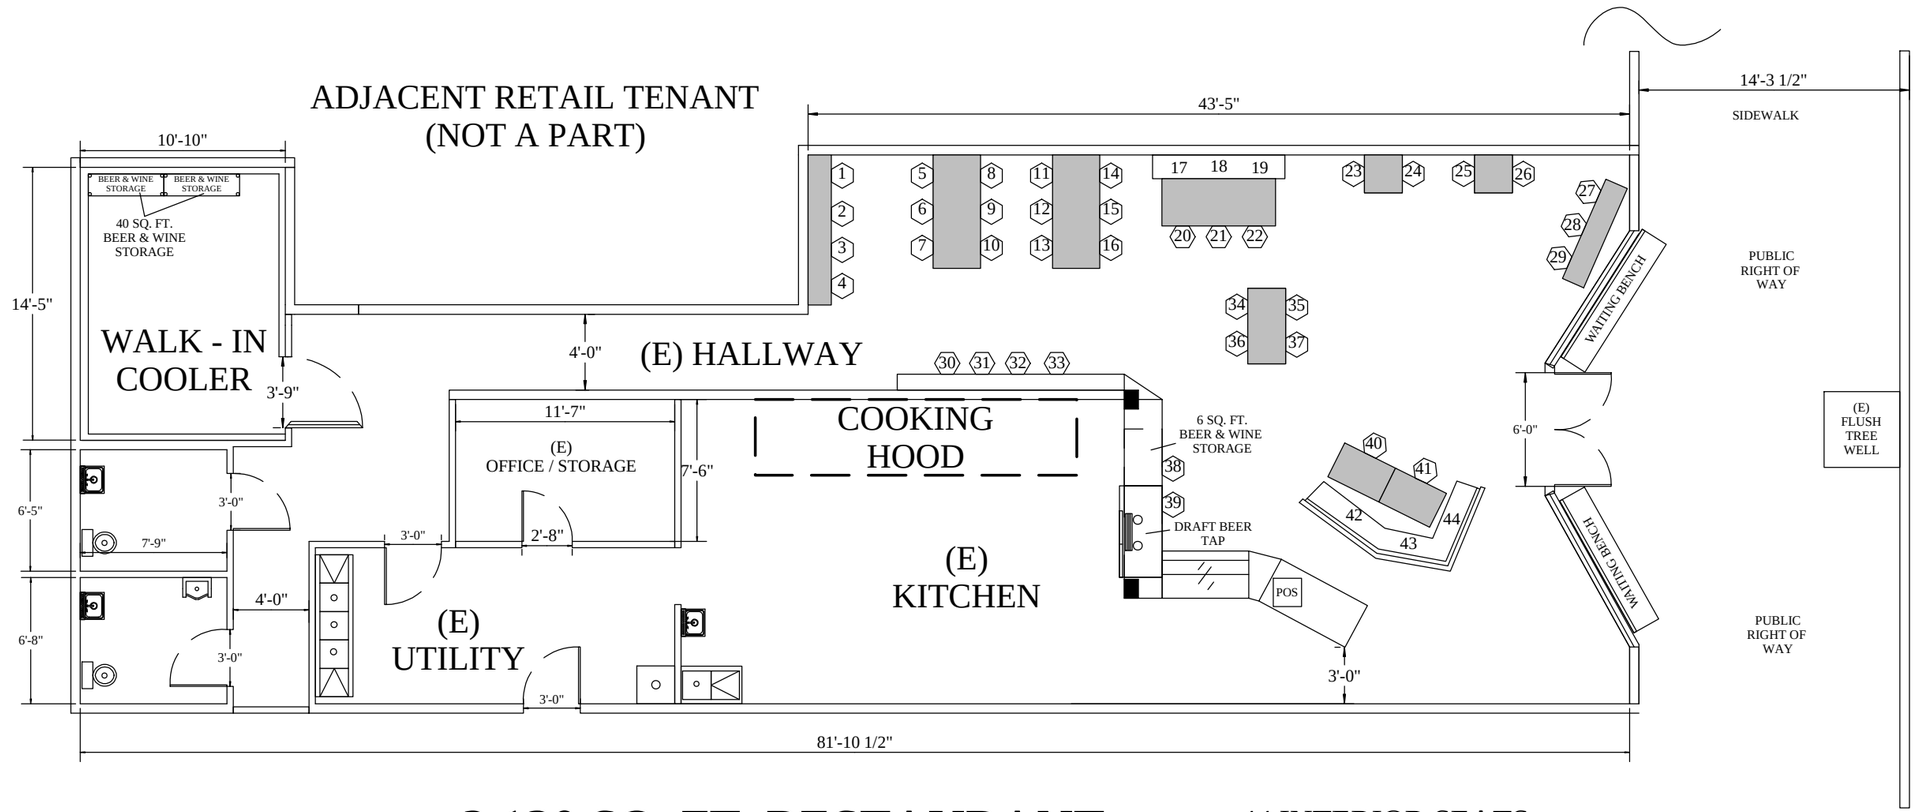

2,130 SQ. FT. RESTAURANT

44 INTERIOR SEATS
8 EXTERIOR SEATS
52 TOTAL SEATS

9/ 1/ 20	PABLITOS TACOS 3803 W.BURBANK BLVD., BURBANK, CA 91505	PLANS BY: PATRICK E. PANZARELLO CONSULTING SERVICES PO BOX 1085 SUN VALLEY, CA 91353 (818) 310-8589 PatrickPanzarello@gmail.com
A - 2	APPLICANT: DANNY RODRIGUEZ (818) 287 - 1298	

FLOOR PLAN
1/8" = 1'

EXHIBIT D-2